K 15

Sketch Showing Location of Monuments used in Plumbing Central Shaft.

April 10, '09

Shippen Street

Mon. I

378.708

Mon. J

Summit Ave.

Central Ave.

℄ of N. Tunnel

℄ of S. Tunnel

Concrete Mon No. 4
Sta. 328+94.408

Mon. V.

Sta. 16.630

Brass Plug in Rock 16.630'

Mon. X.

Brass Plug in Chimney Coping

Brass Plug in Curb

52.98'

Sta. 301+00

Brass Plug 87°8'46"

Scale (wood)

Shaft

87°21'50"

H06

Brass Plug 16.630'

18.136'

10.02'

90°


Brass Plug Sta. 300+99.98

Mon. Sta. 300+25.38

18.136

Method of Transfering 1.506 Offset Line to the Bottom of Central Shaft.



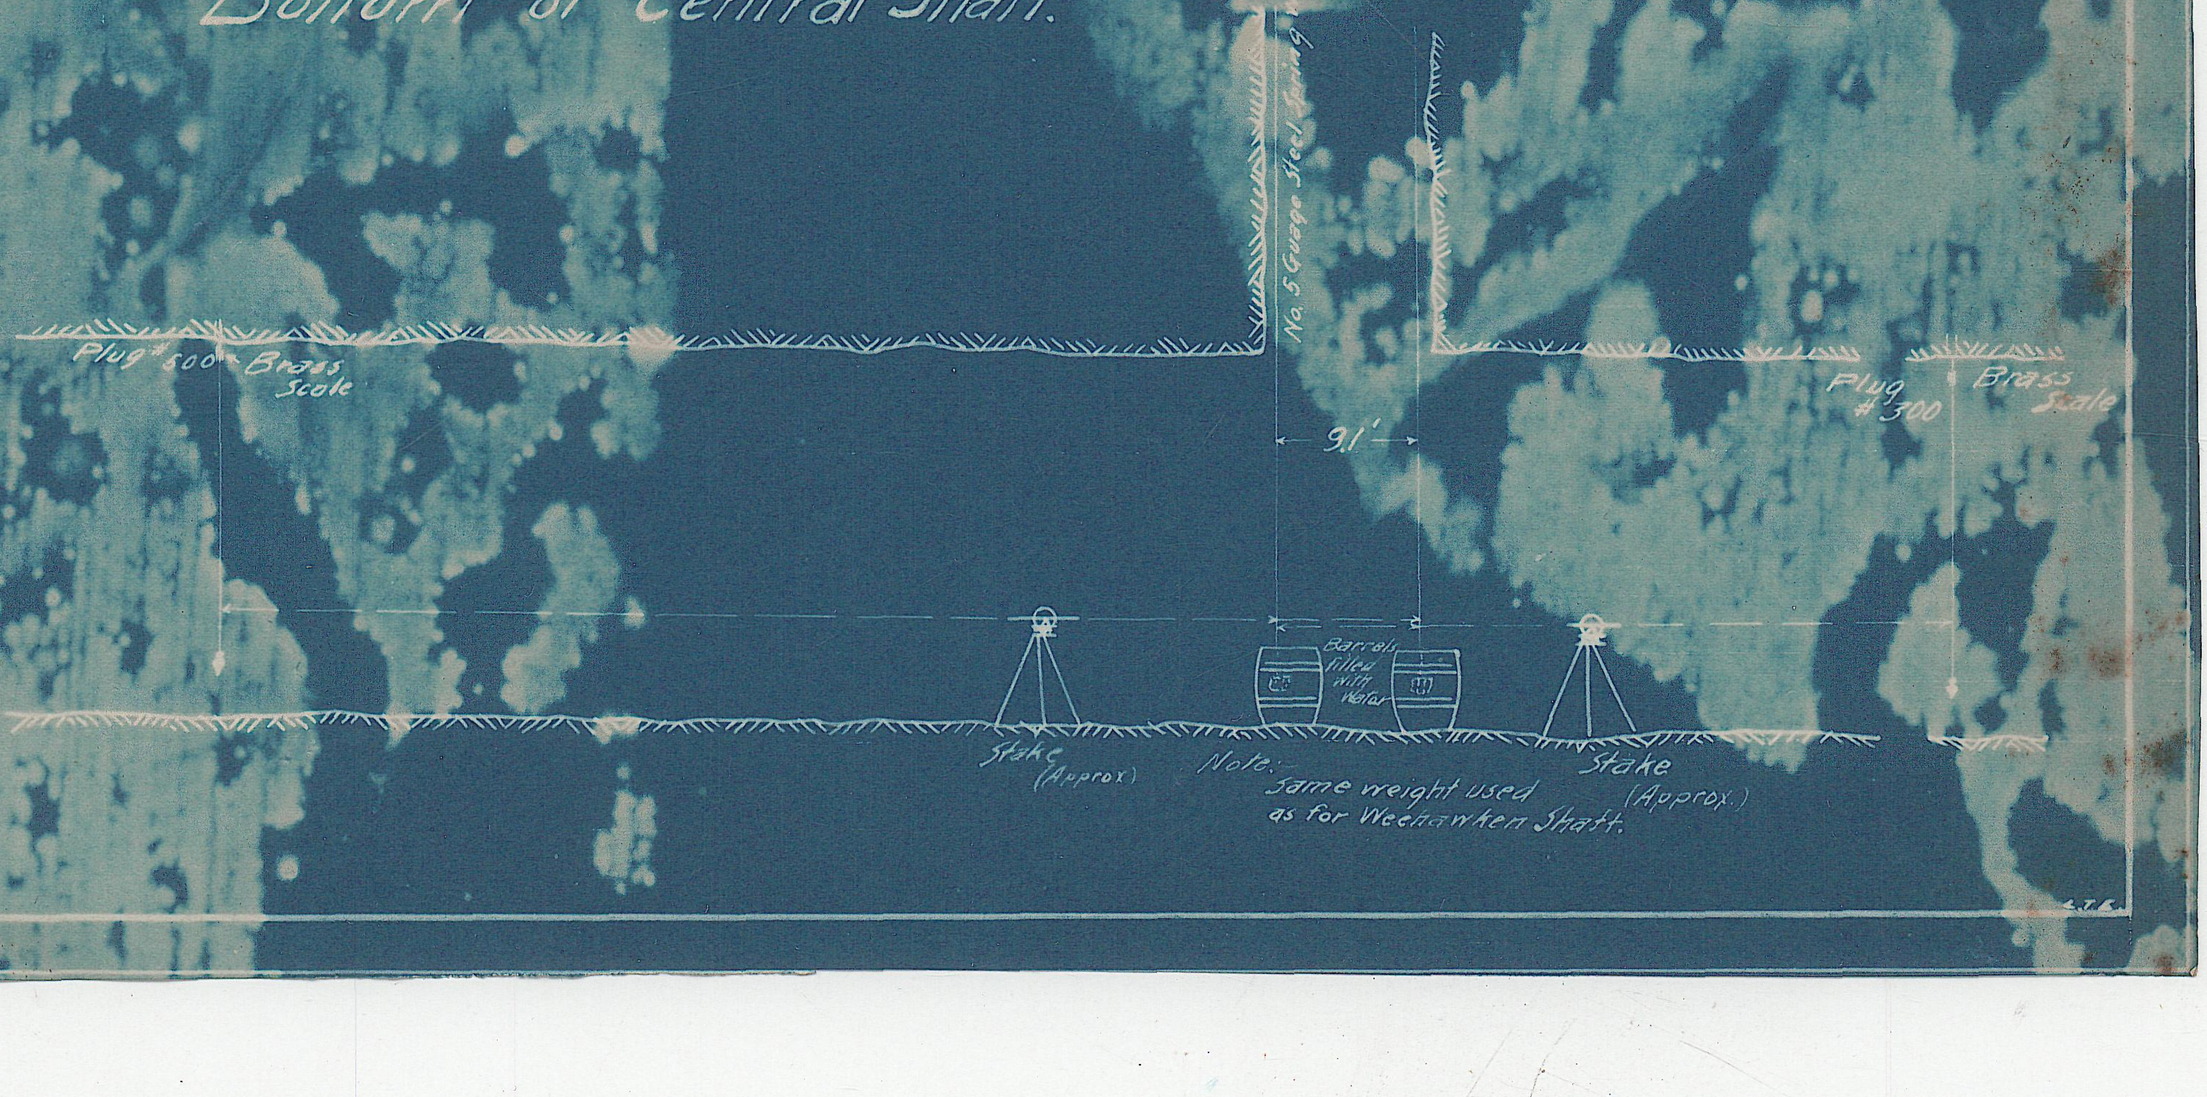

Note: Same weight used as for Weehawken Shaft.