

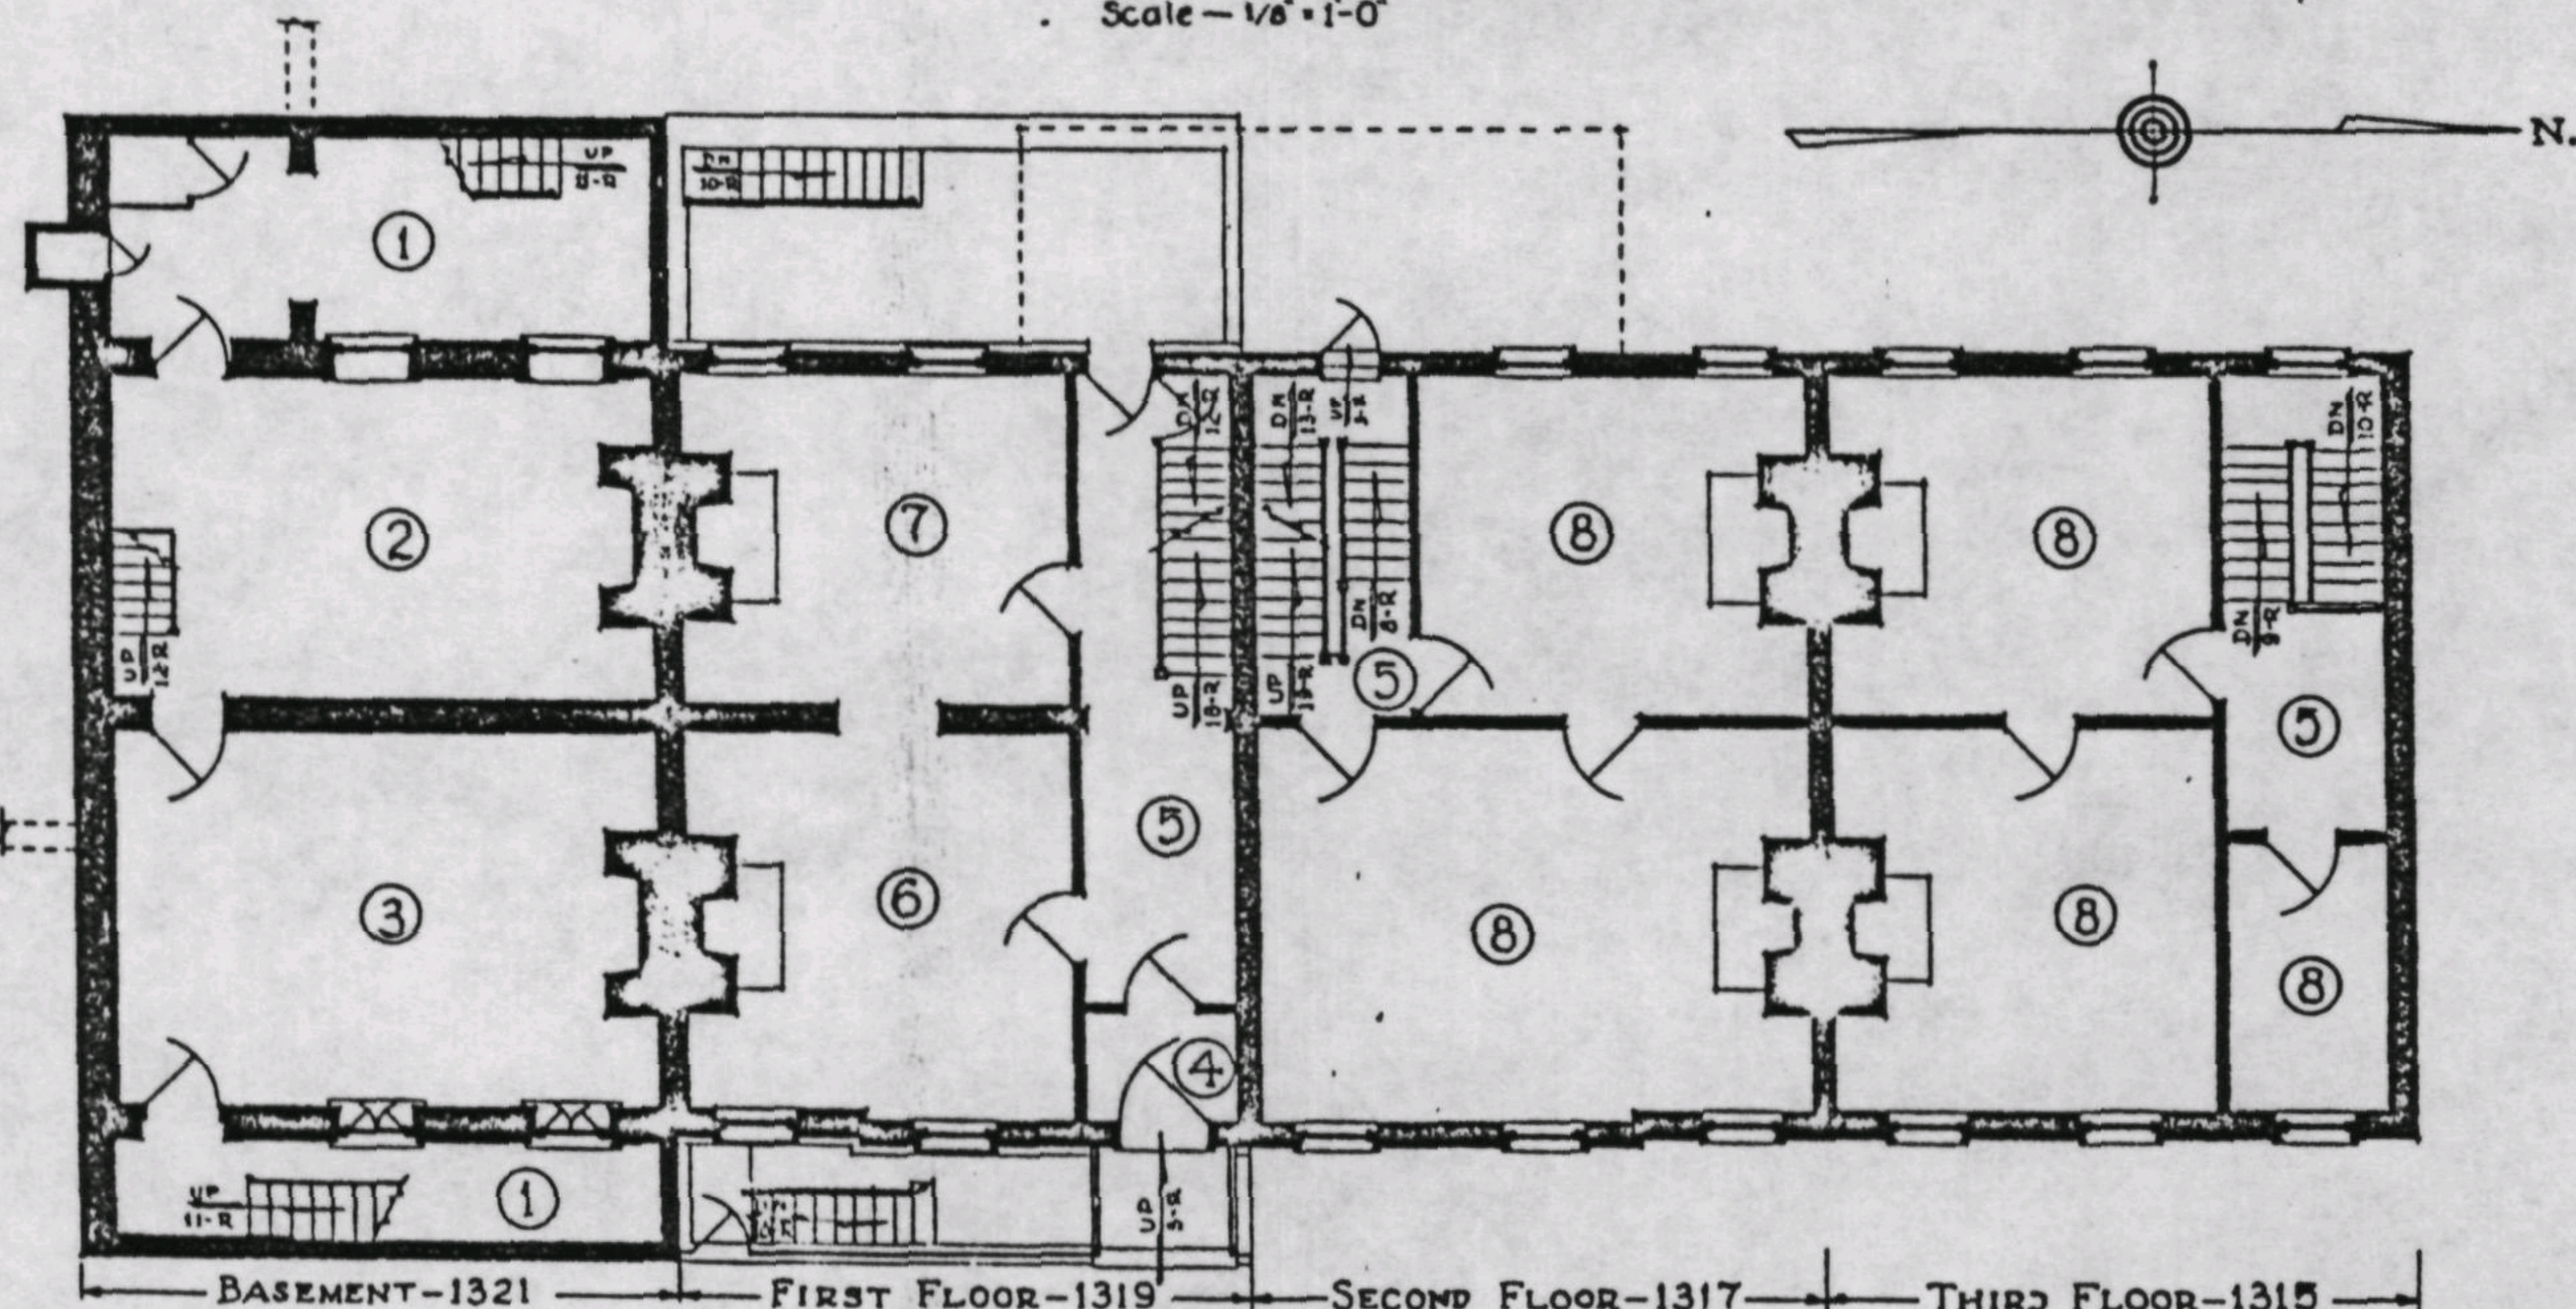
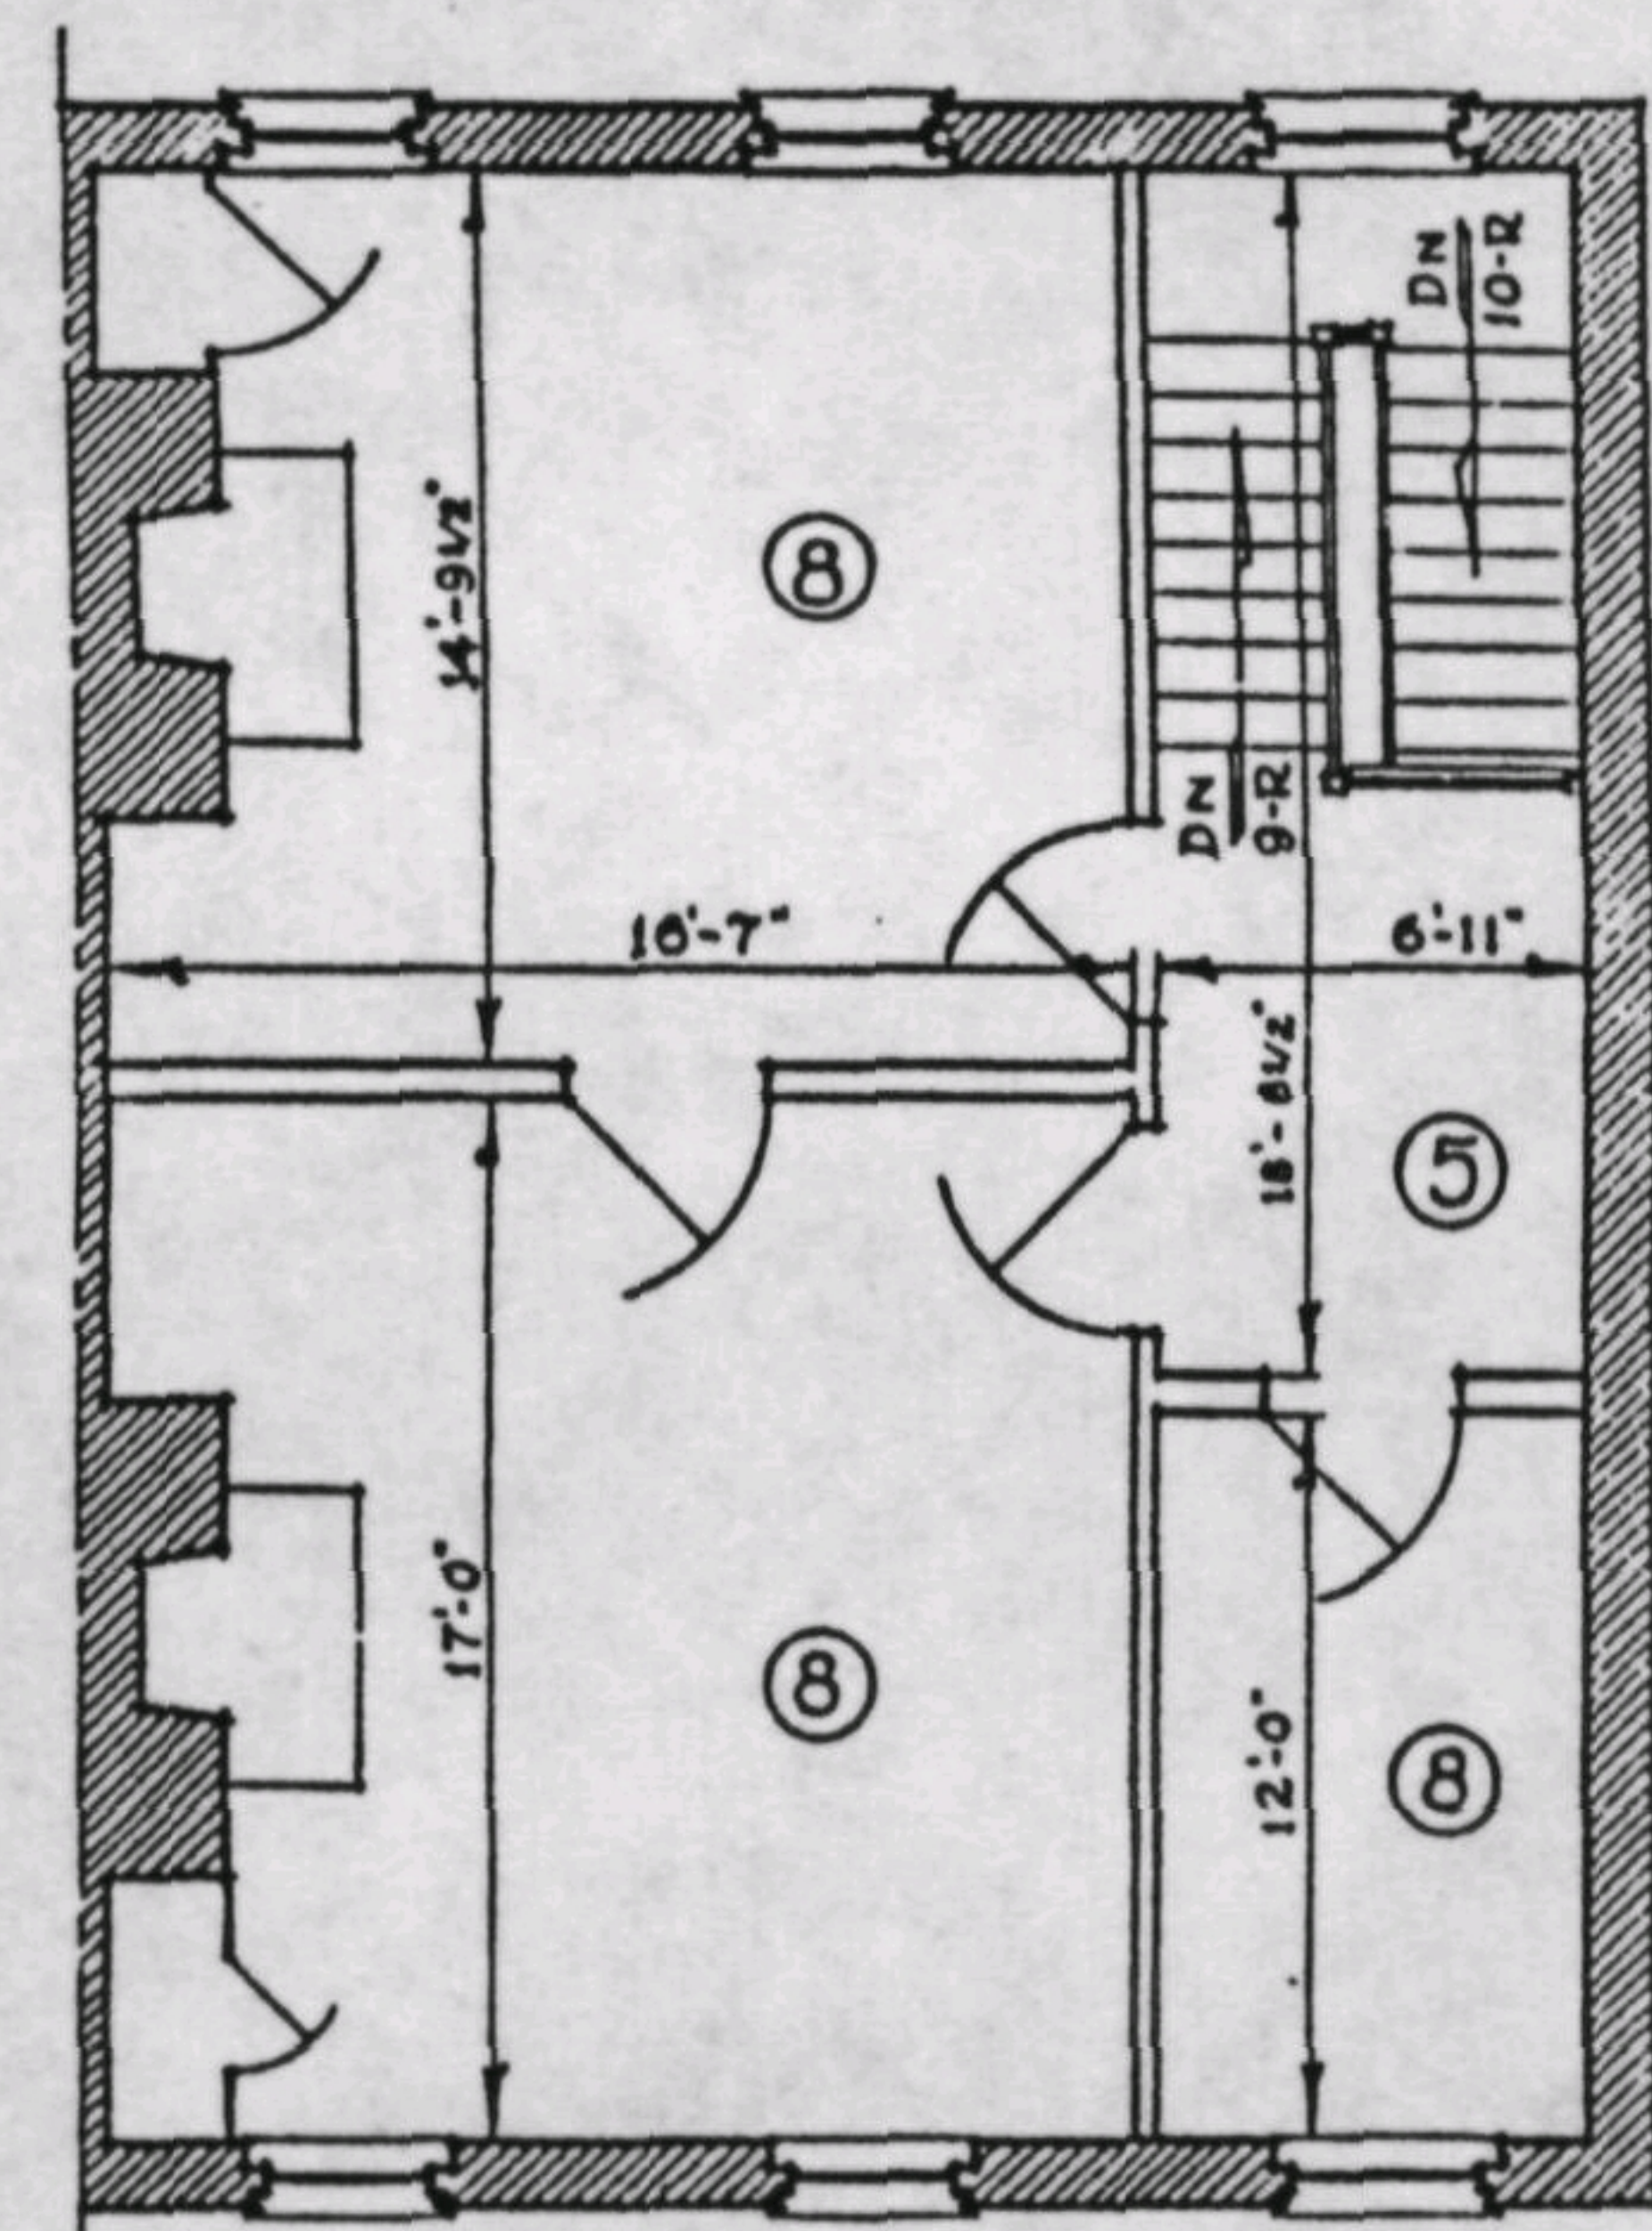
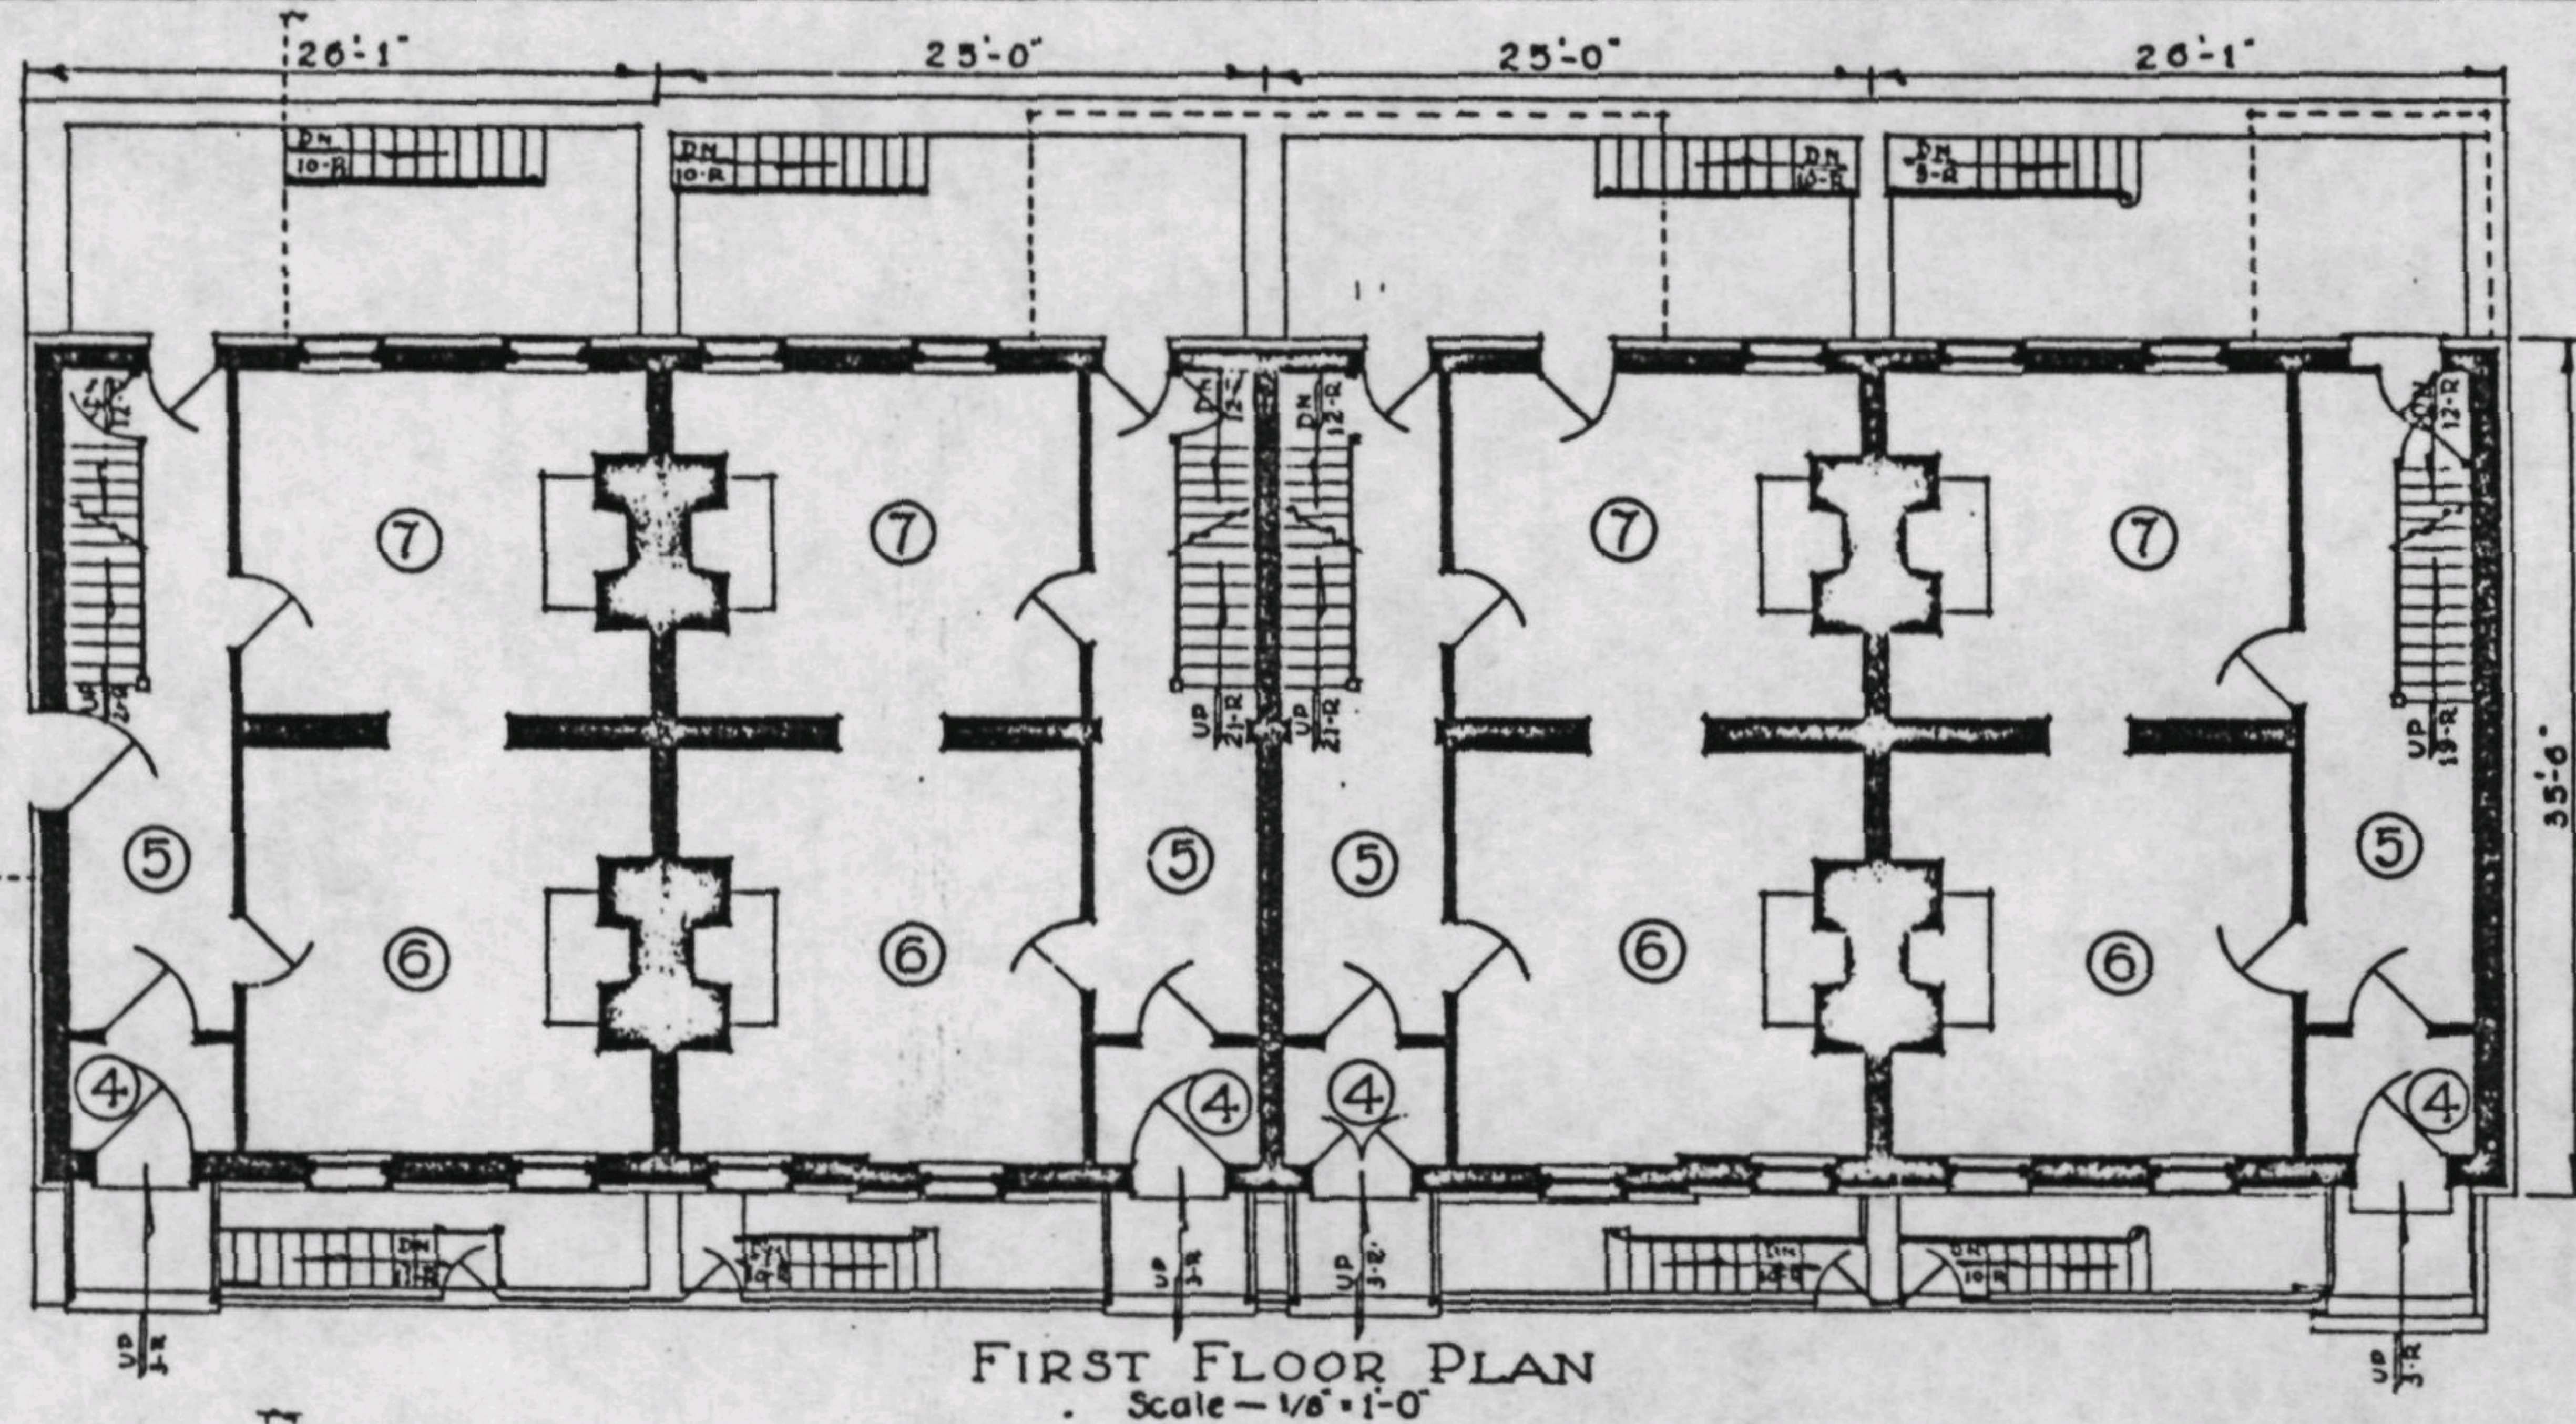
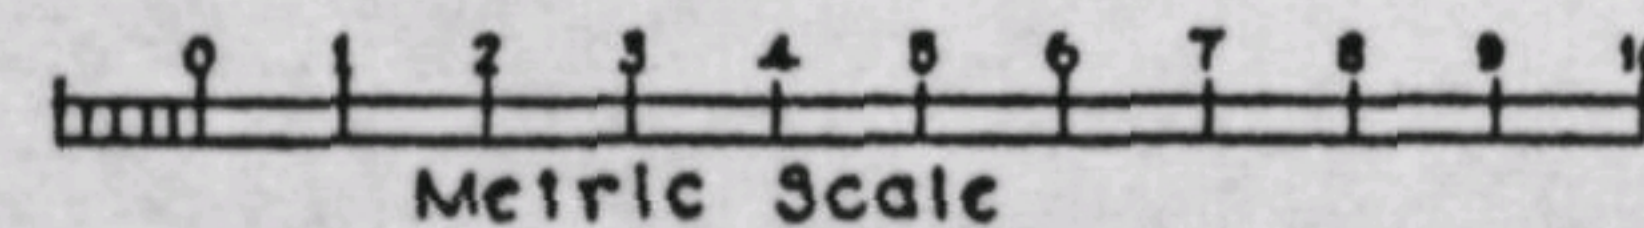


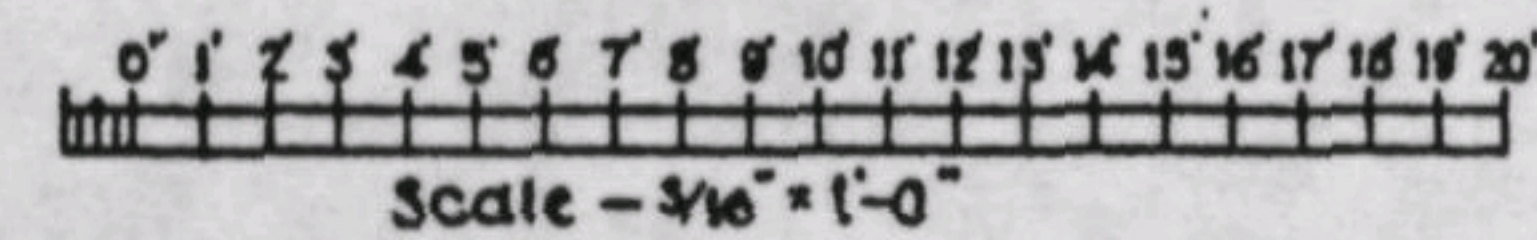

~LEGEND~
BRICK [hatched box] STUD [double line]

- ~ROOM SCHEDULE~
- | | |
|------------------|----------------|
| ① AREAS | ⑤ STAIR HALLS |
| ② KITCHENS | ⑥ PARLORS |
| ③ DINING ROOMS | ⑦ LIVING ROOMS |
| ④ ENTRANCE HALLS | ⑧ BEDROOMS |

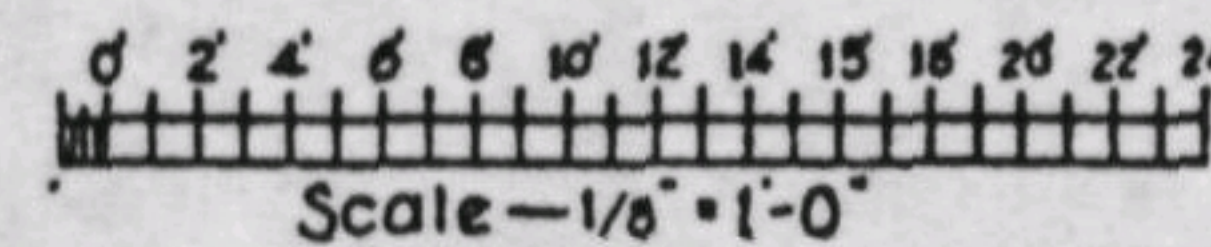

H.R.J. THOMPSON, DEL.

WORKS PROGRESS ADMINISTRATION
O.P. 265-6907
UNDER DIRECTION OF UNITED STATES DEPARTMENT OF THE INTERIOR
NATIONAL PARK SERVICE, BRANCH OF PLANS AND DESIGN

NAME OF STRUCTURE
WHEAT ROW, 1315, 17, 19, 21 FOURTH ST., S.W., WASH., D.C.

SURVEY NO.
DC-10

HISTORIC AMERICAN
BUILDINGS SURVEY
SHEET 1 OF 5 SHEETS

msa_sc6008_1_1-0316.jpg

DC, WASH, 17