


SIGNS

LETTERING	KEY
ATTORNEY GENERAL	P
"OLD SENATE CHAMBER	P
"HISTORICAL & FLAG ROOM"	Q.
"DEPT. OF LEGISLATIVE REFERENCE AND BILL ROOM	Q.

RE TO BE NO ROOM NUMBERS IN THIS SECTION OUSE.
IGNS ARE TO BE INSTALLED ON WALL, AS INDICATED N DRAWING. 4'-6" ABOVE FLOOR.

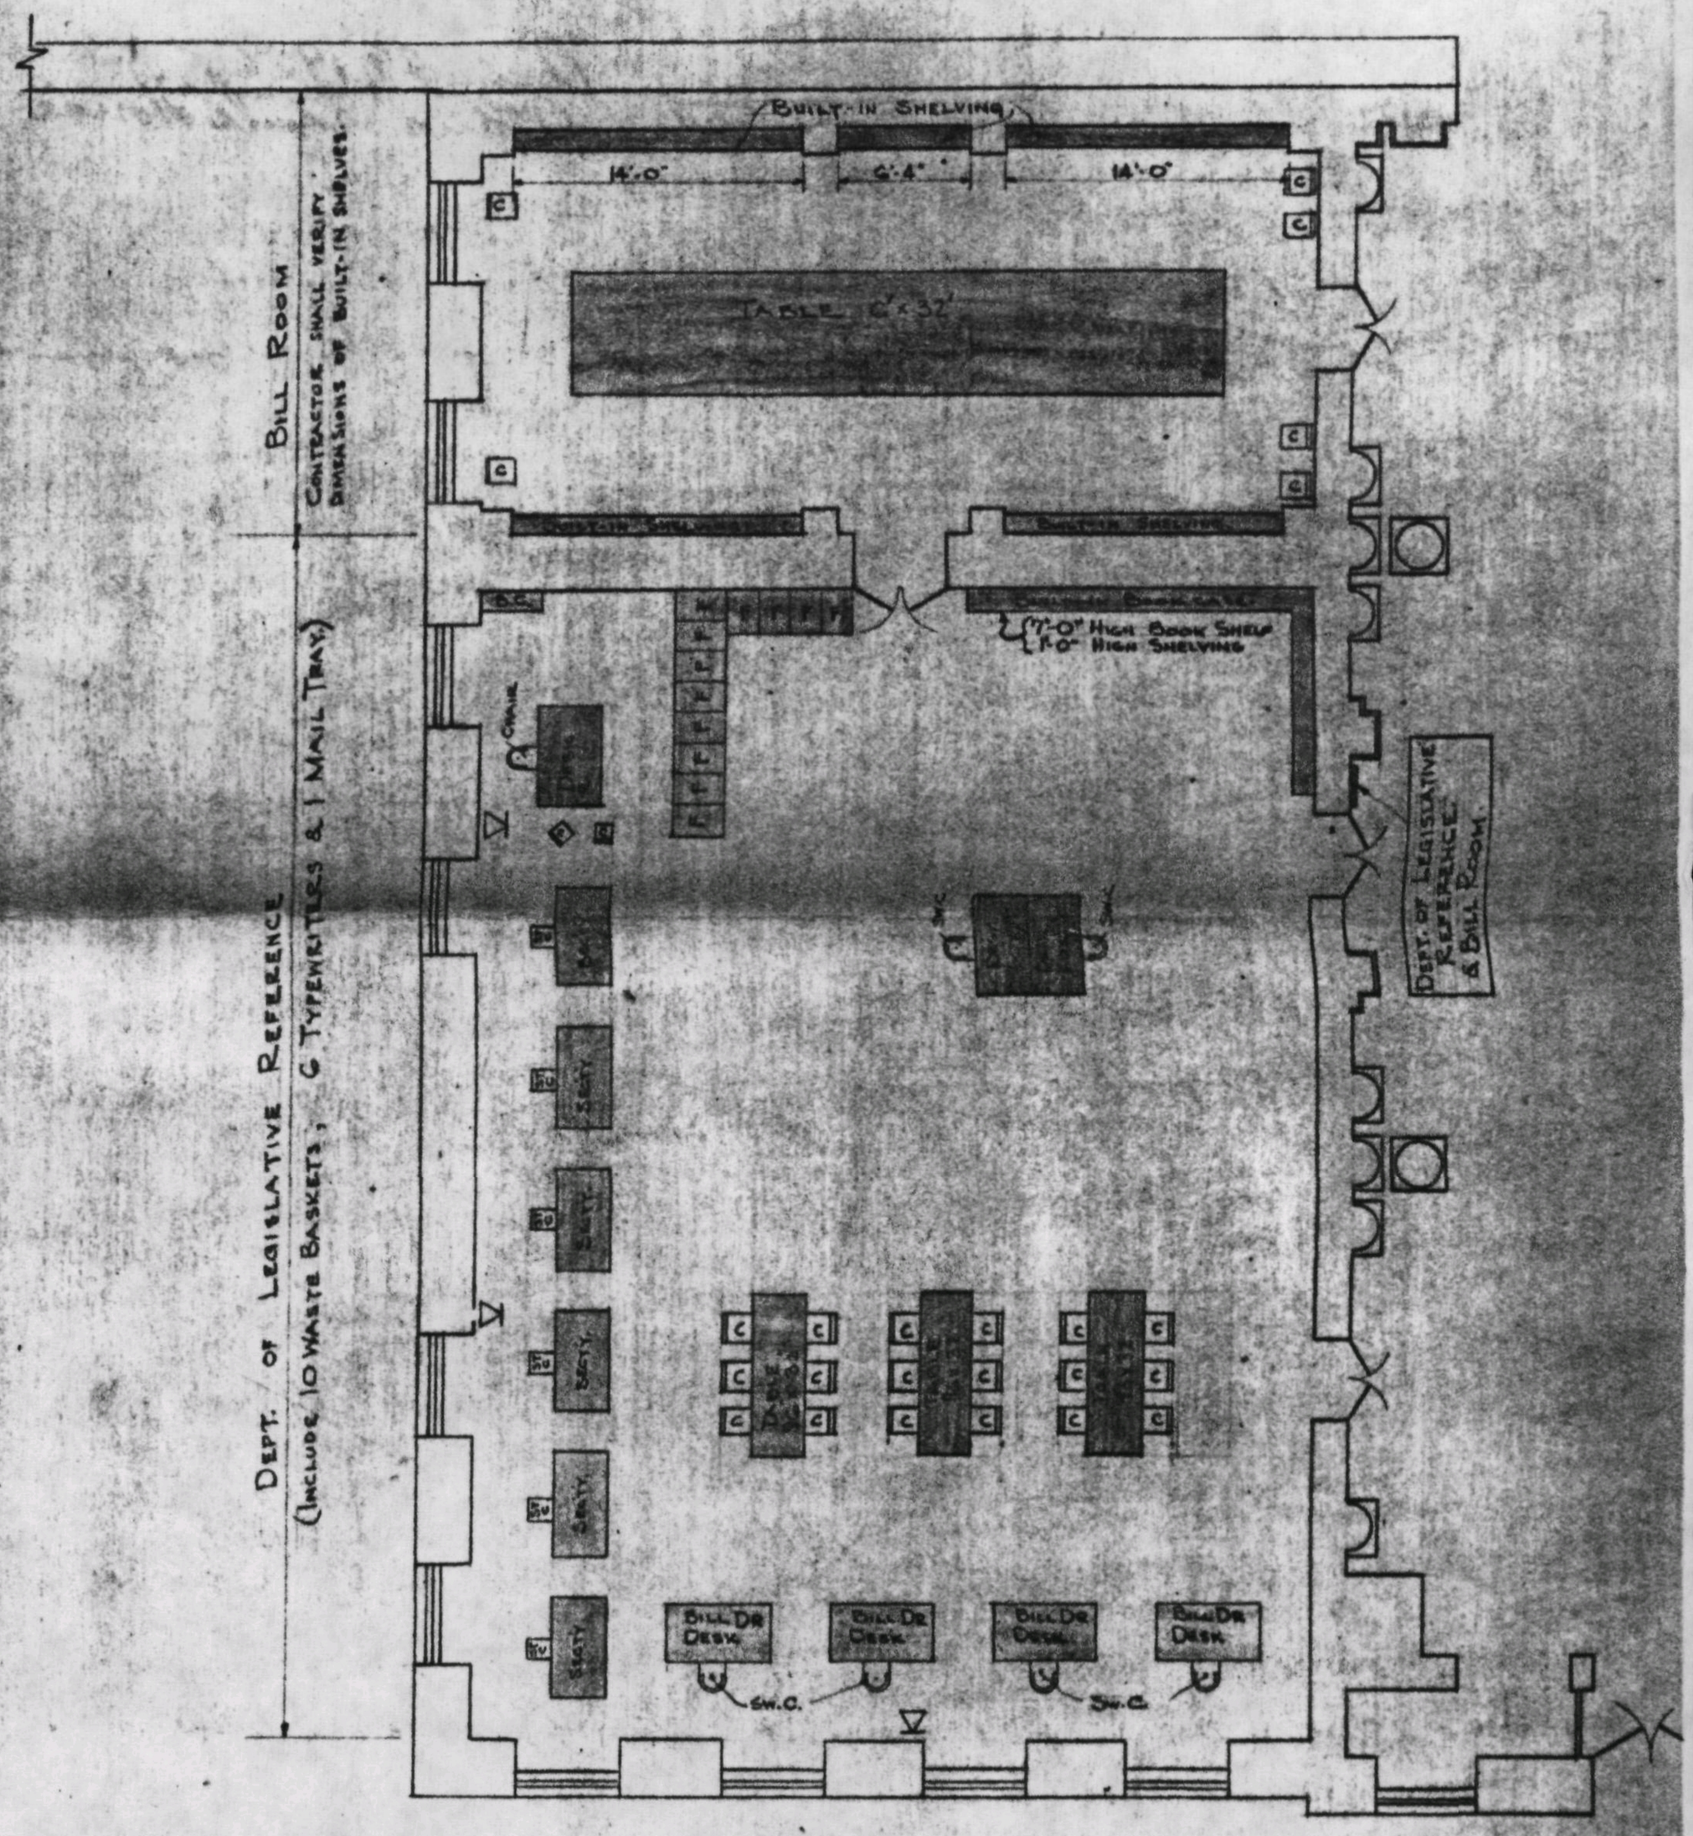

1950/8/29
Floor Plans Style House

FIRST FL
OLD STAT
SCALE

FURNITURE LAY

COURT OF APPEALS BUILDING AND
ANNAPOLIS, MARYLAND.

msa_sc6008_1_1-0961.jpg